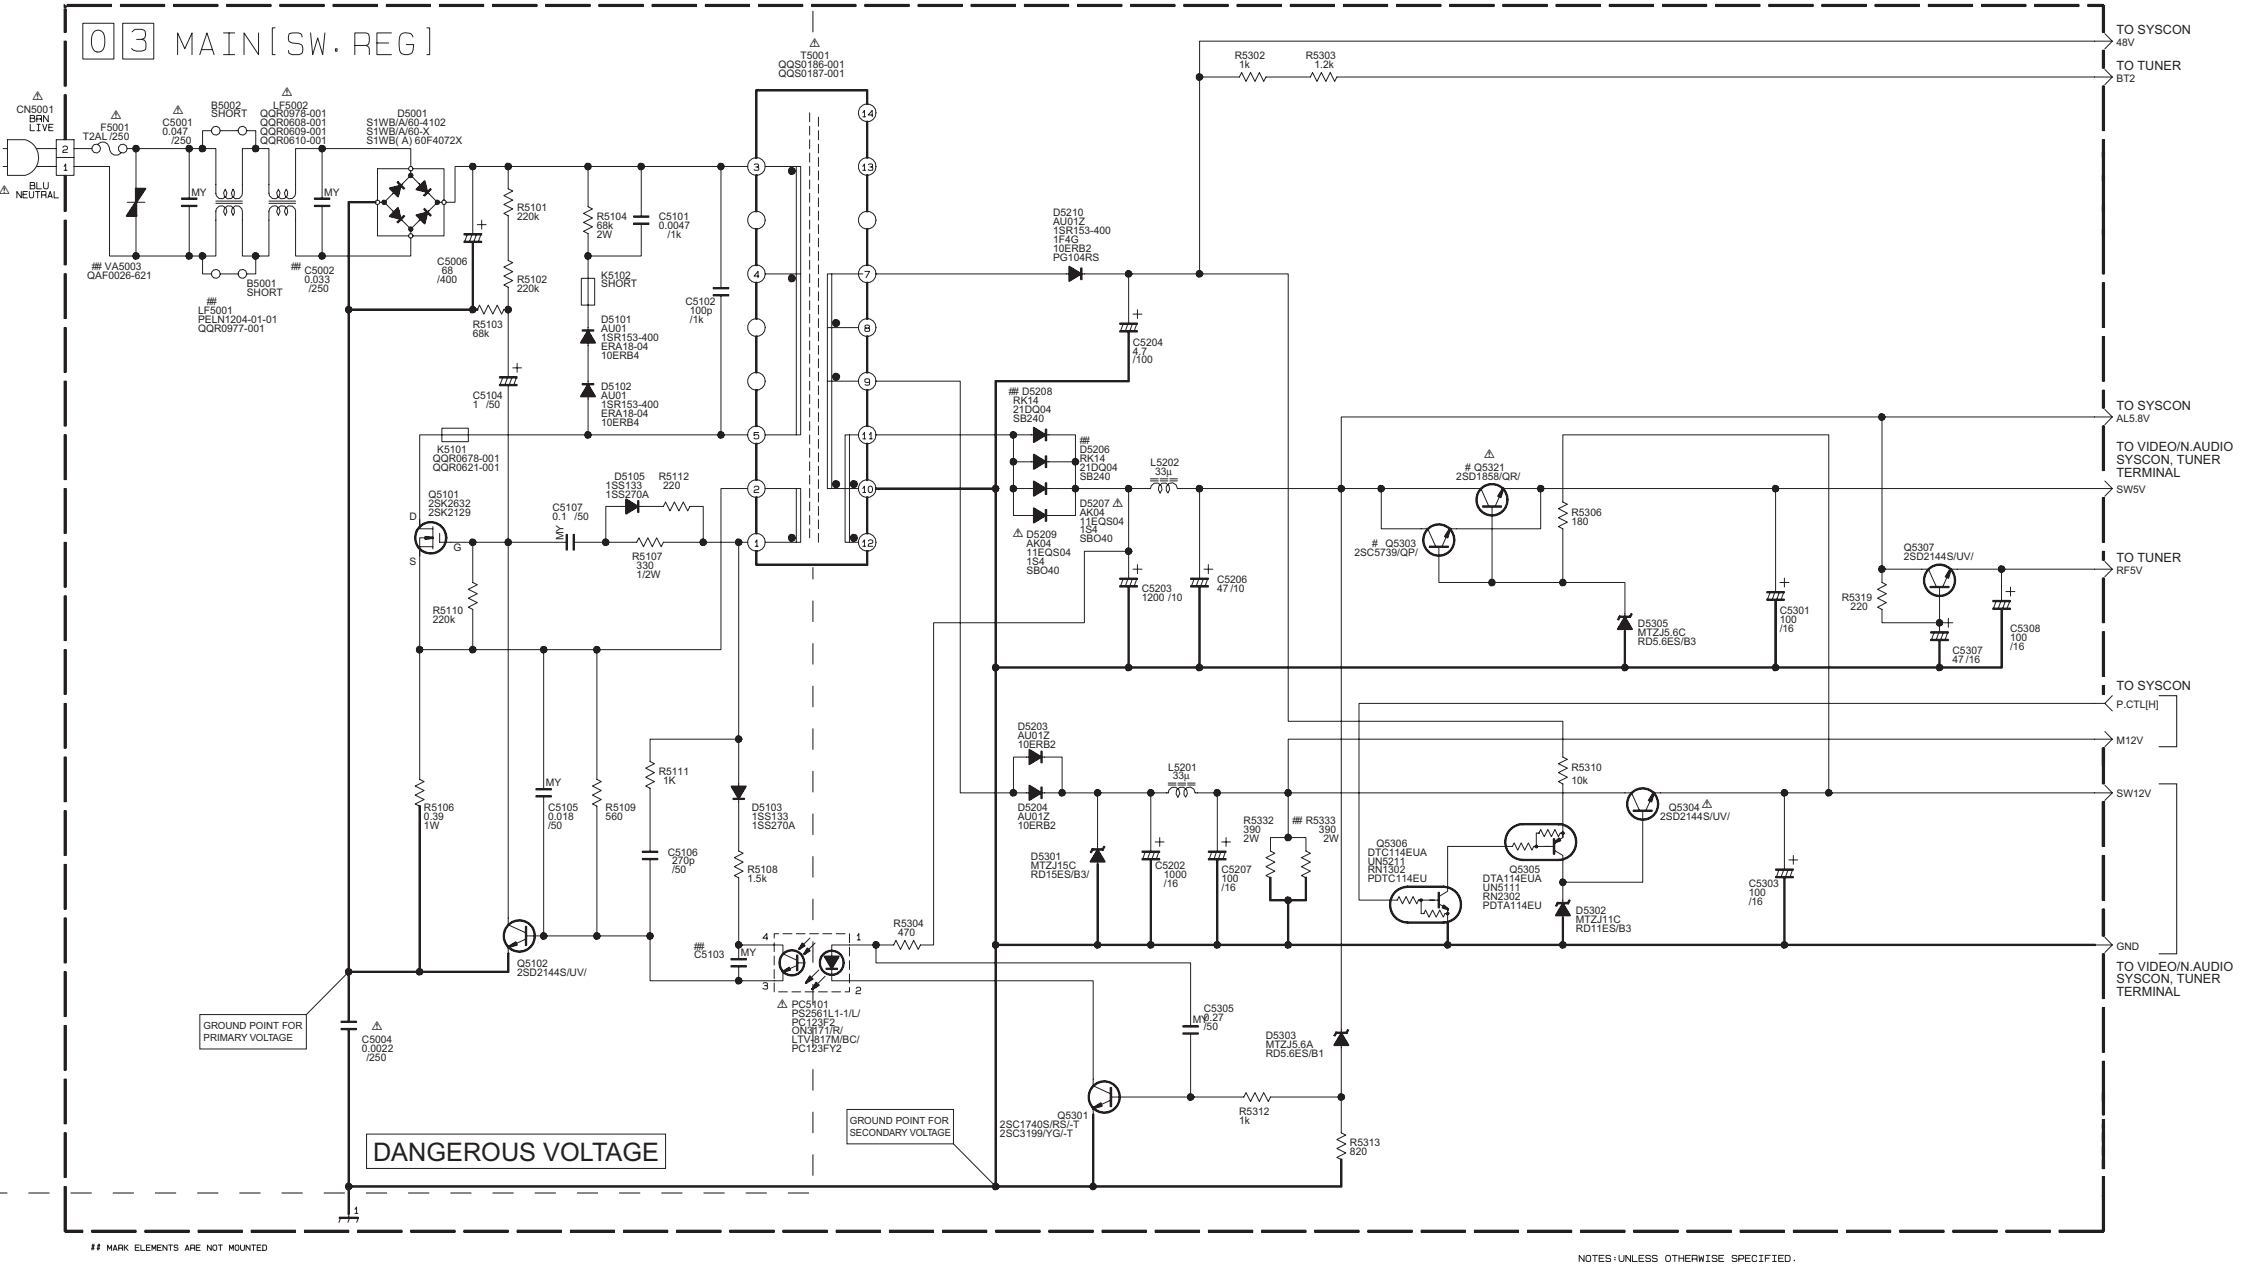

MARK ELEMENTS ARE NOT MOUNTED

NOTES:UNLESS OTHERWISE SPECIFIED.